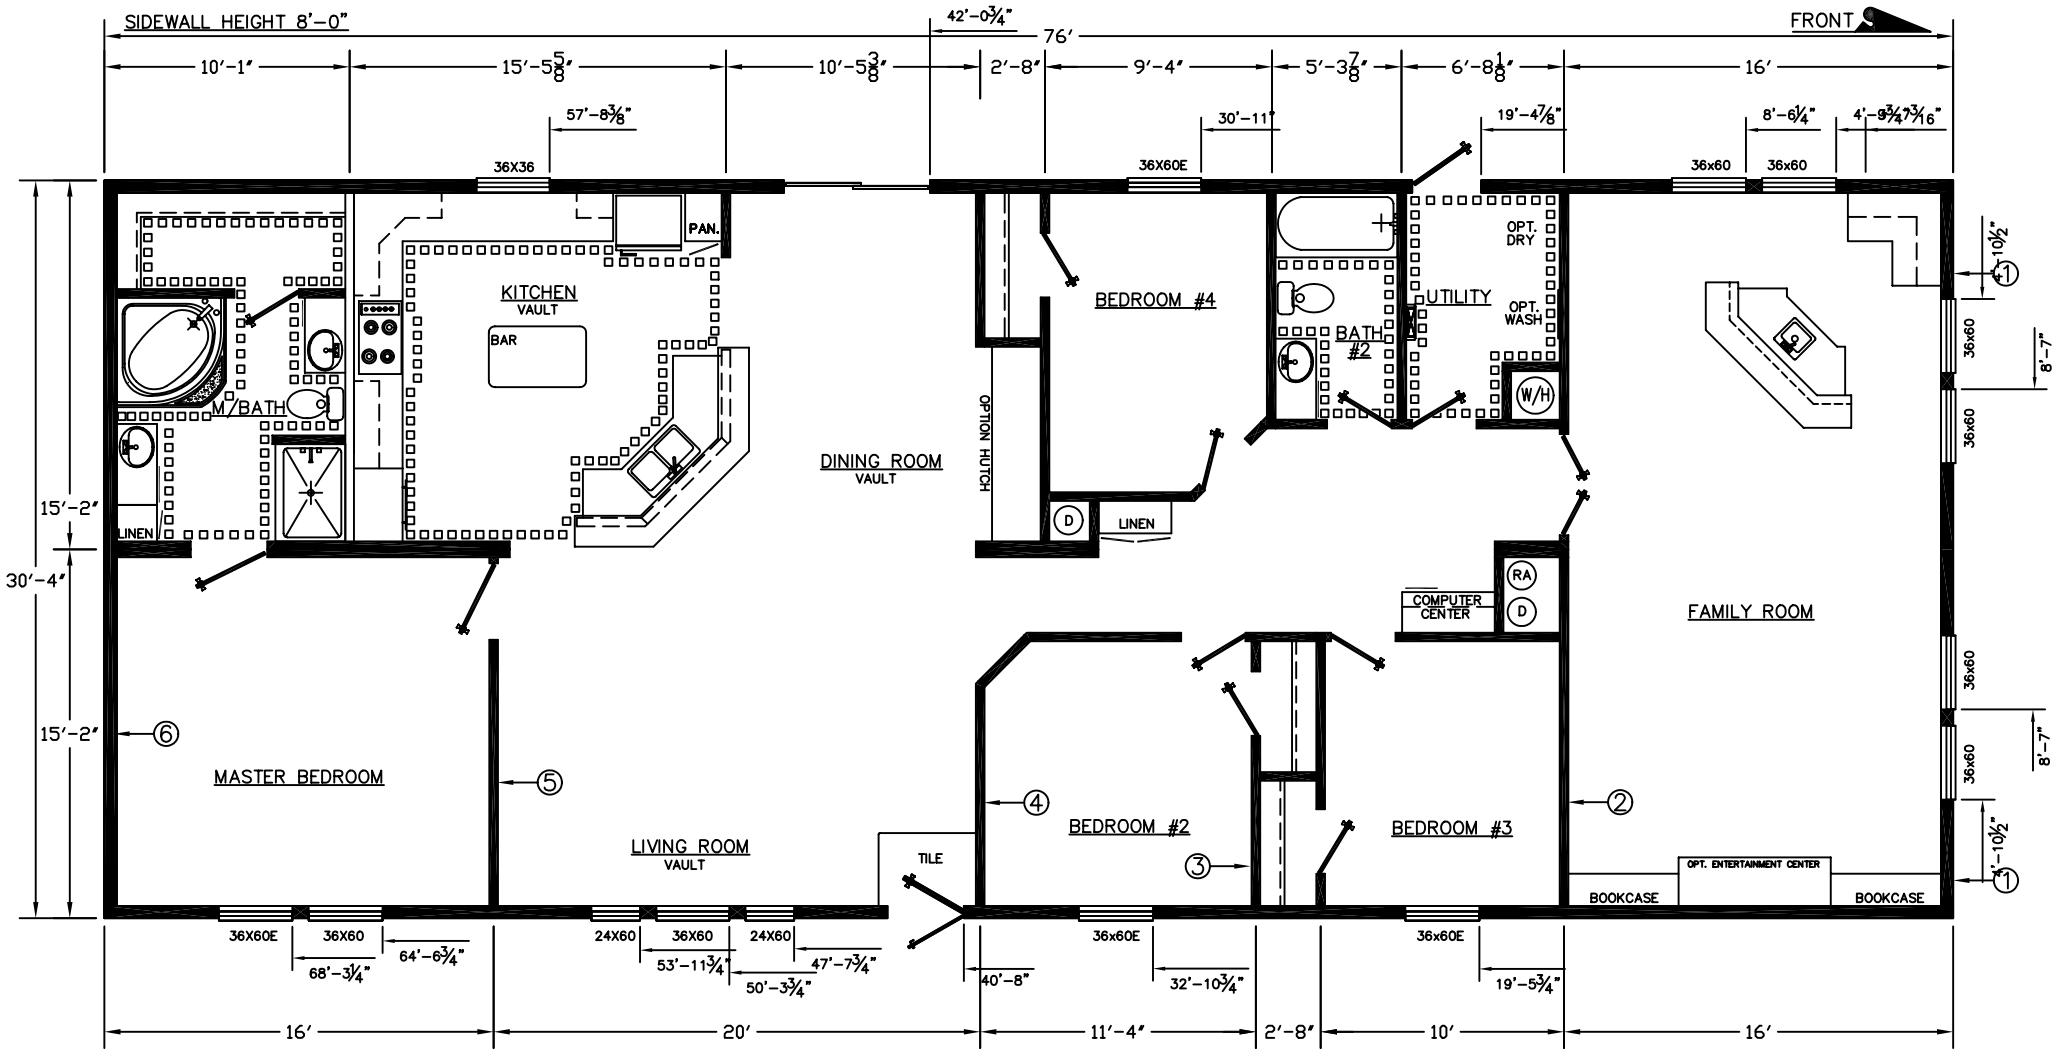

REFER OPENING 35 1/2"x67 1/2"

ZONE 1	SW#1			SW#4		SW#6
ZONE 2	SW#1	SW#2		SW#4	SW#5	SW#6
ZONE 3	SW#1	SW#2	SW#3	SW#4	SW#5	SW#6

TOWNHOMES LLC
VISION - EXPERIENCE - INTEGRITY - BUILDING YOUR FUTURE

3202-102 ALT#8
2305 SQ.FT.